



INDUSTRIAL SITE PER
SREDC
CITY OF SEARCY, ARKANSAS
DAVIDSON ENGINEERING PROJECT #23-58
JUNE 2024

SHEET INDEX

C1.0	PROJECT OVERVIEW AND GENERAL NOTES
A-2	DEMOLITION PLAN
A-3	DEMOLITION PLAN
A-4	DEMOLITION PLAN
B-2	DEMOLITION PLAN
B-3	DEMOLITION PLAN
B-4	DEMOLITION PLAN
C-2	DEMOLITION PLAN
C-3	DEMOLITION PLAN
C-4	DEMOLITION PLAN
D-2	DEMOLITION PLAN
D-3	DEMOLITION PLAN
D-4	DEMOLITION PLAN
E-2	DEMOLITION PLAN
E-3	DEMOLITION PLAN
E-4	DEMOLITION PLAN

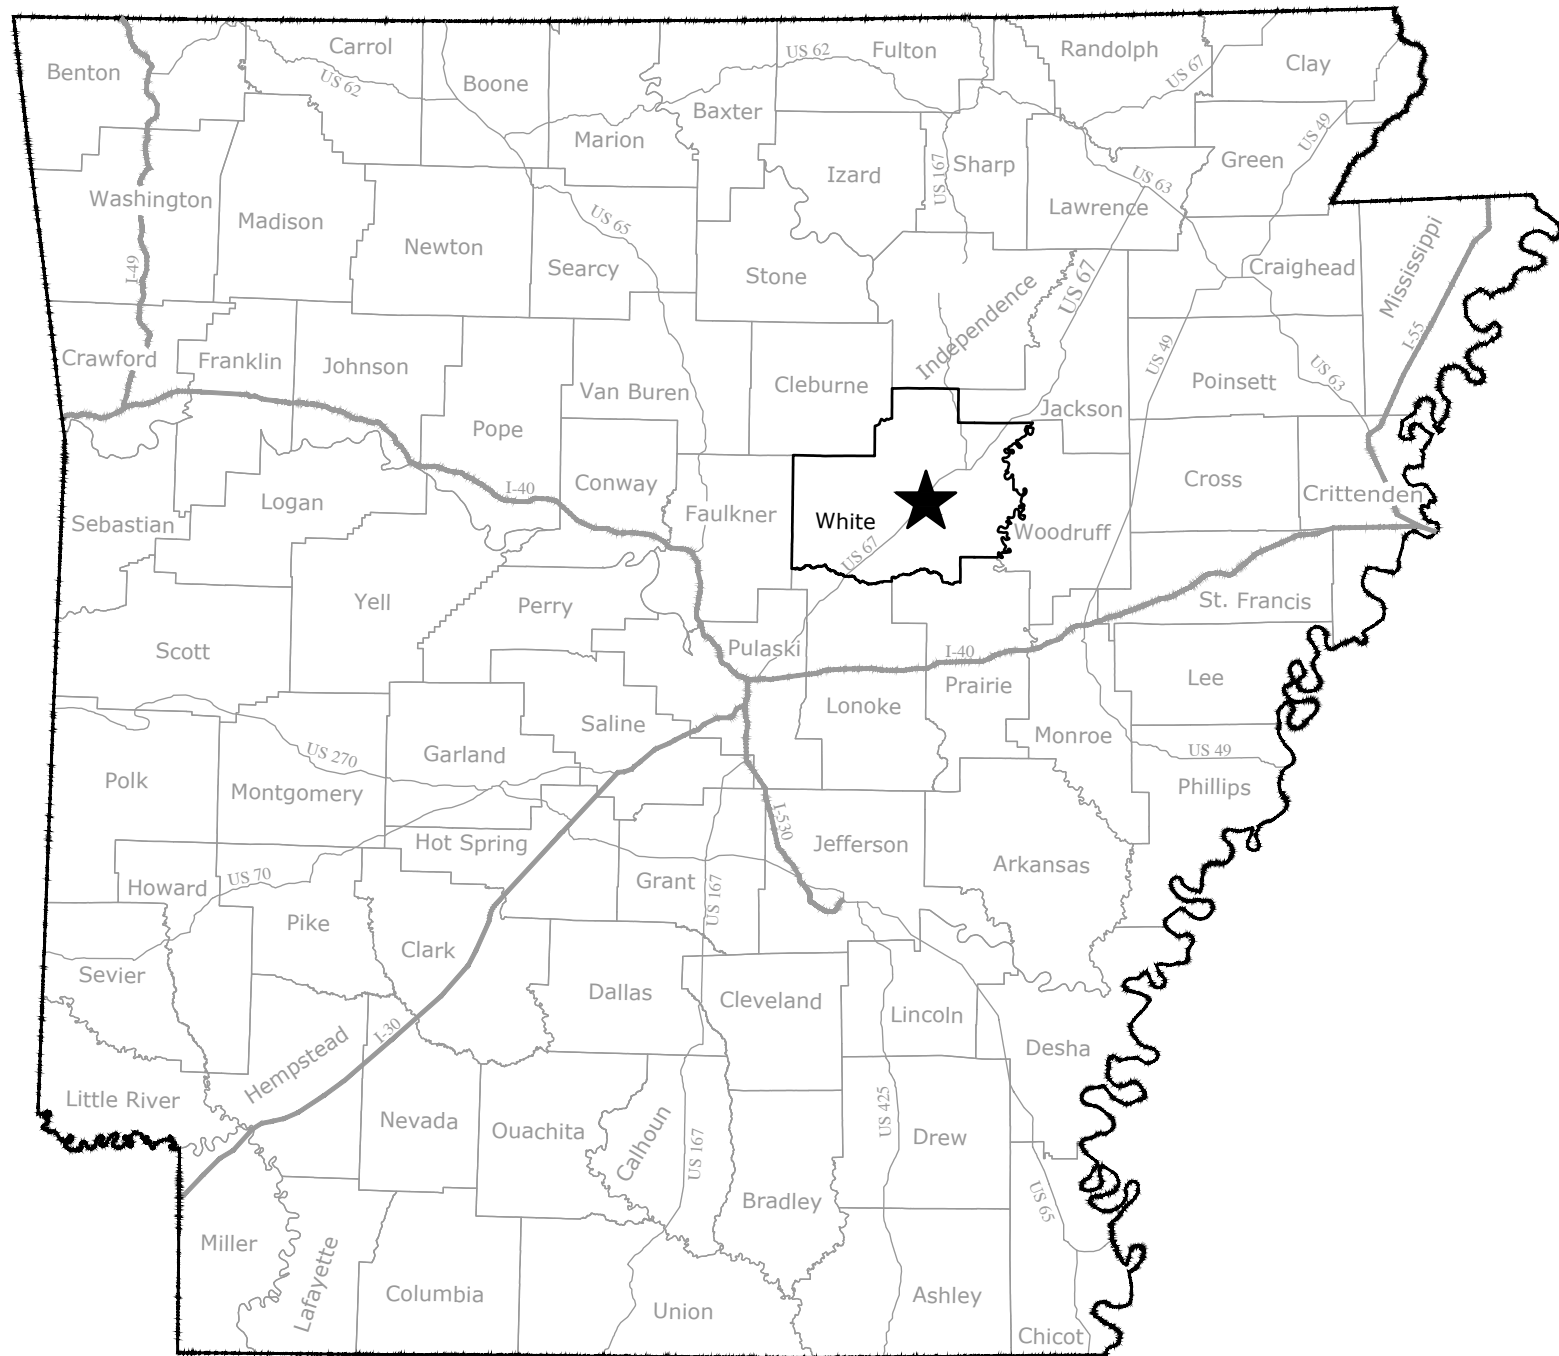


LOCATION MAP

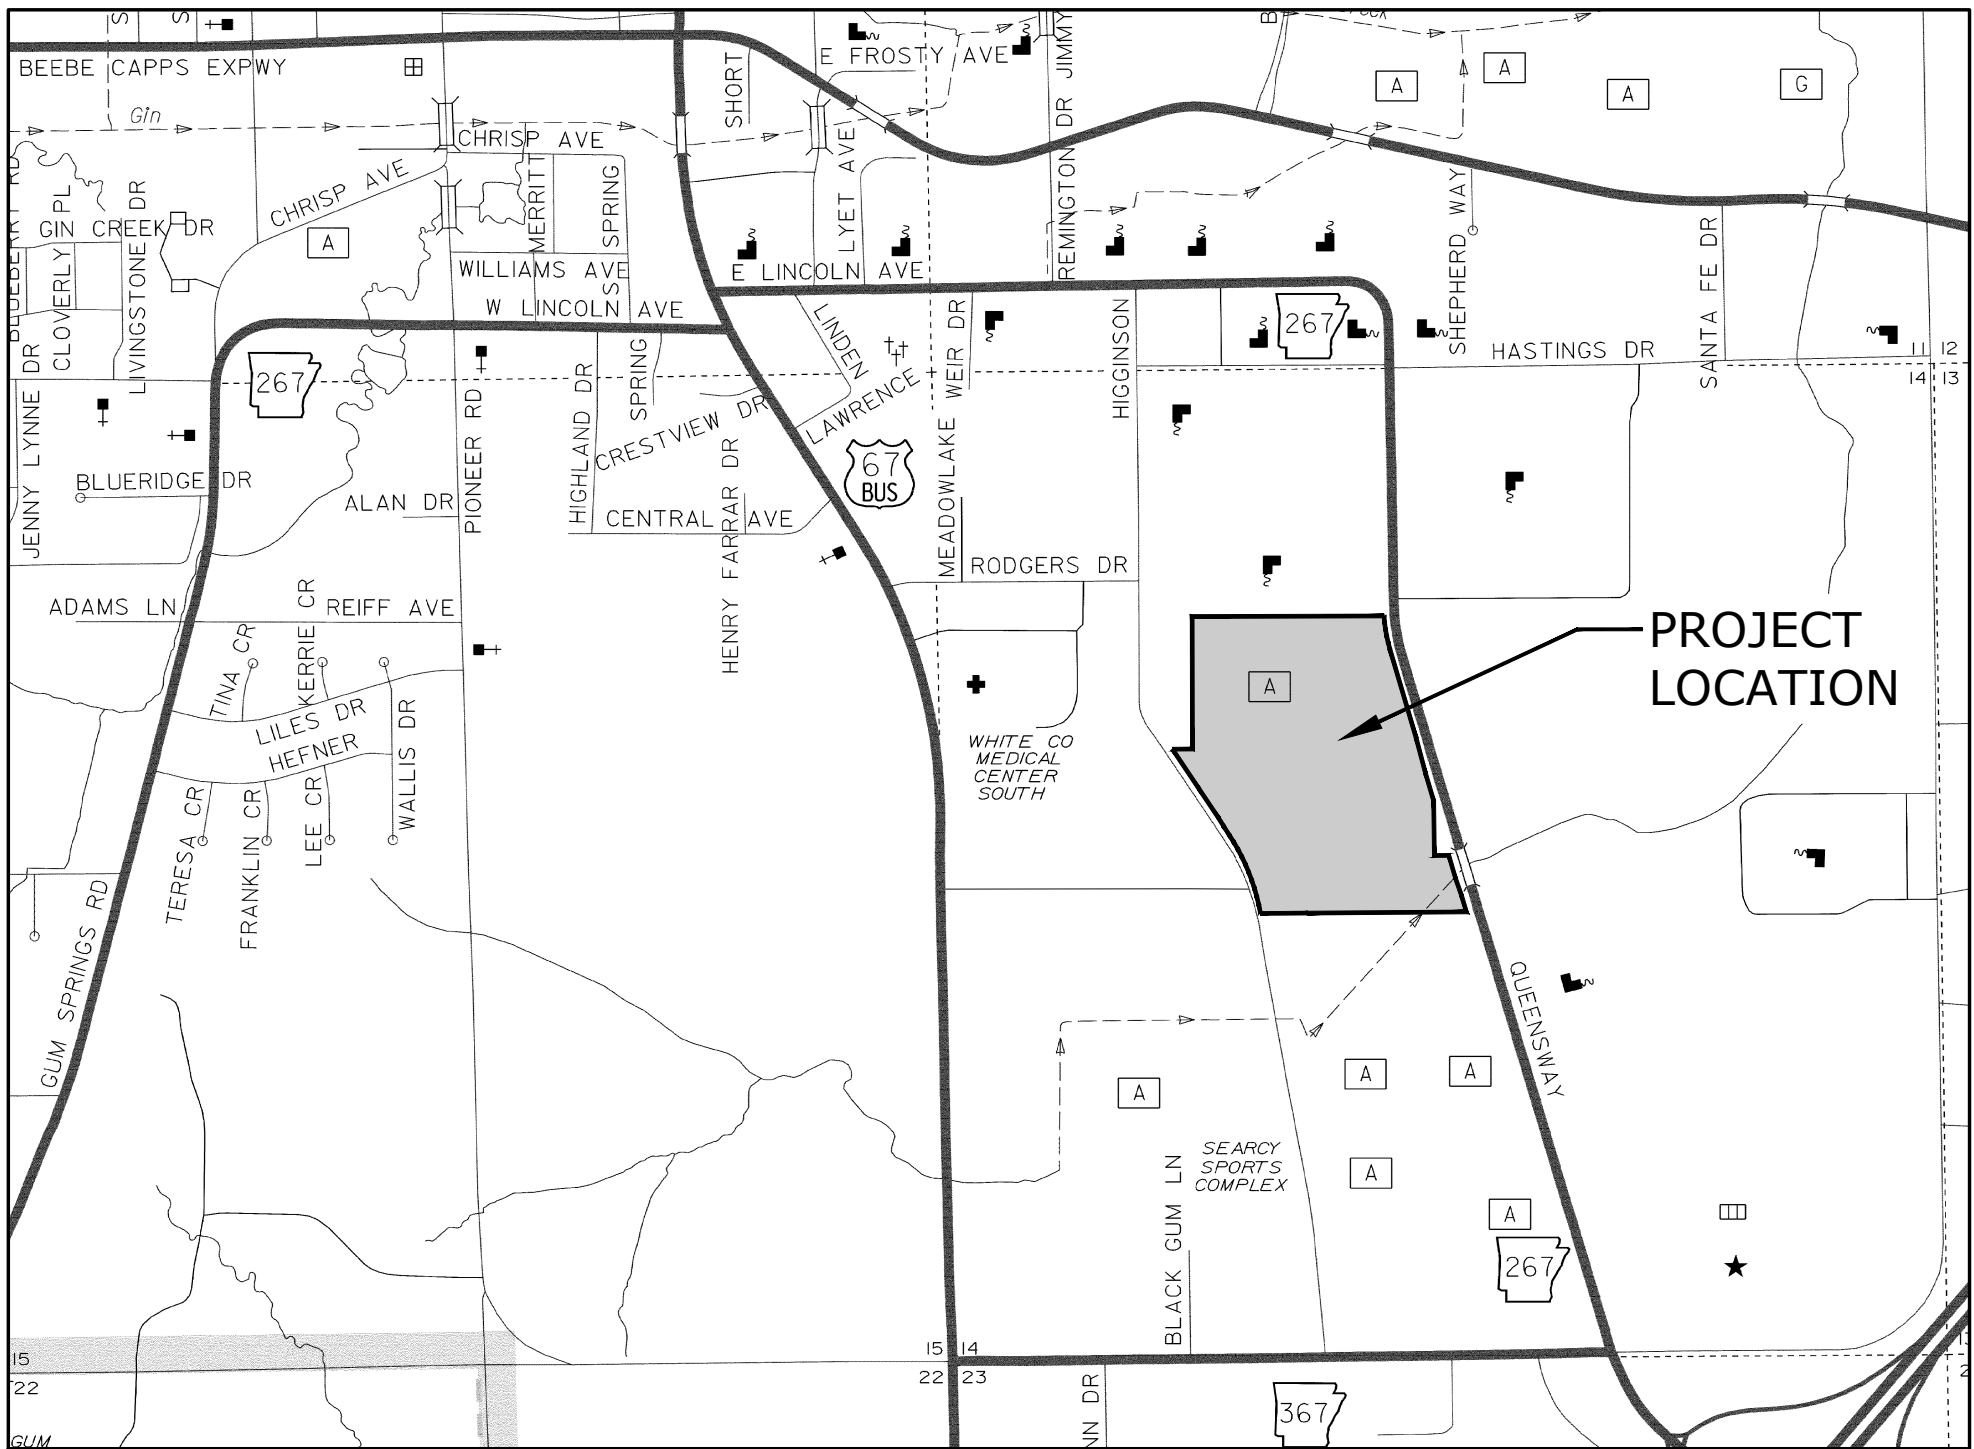

VICINITY MAP

DAVIDSON
ENGINEERING **DE**

210 West Arch Avenue, Suite D
Searcy, Arkansas 72143
TEL 501.388.2178
davidsonengineers.com

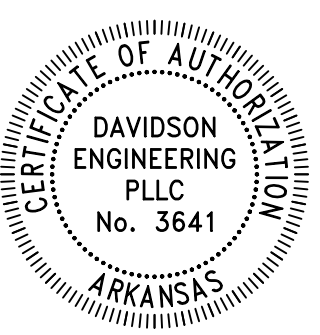


Z:\23-00\23-58 - Industrial Site PER - SREDC\Design Drawings\23-58 DESIGN.dwg 6/11/24 at 7:04am



DAVIDSON ENGINEERING		210 W. ARCH AVE., STE. D SEARCY, AR 72143 TEL 501.388.2178	
INDUSTRIAL SITE PER SREDC SEARCY, ARKANSAS			
REVISIONS		DESCRIPTION	
NO.	DATE		
ORIGINAL SIGNATURE ON FILE			
DEMOLITION PLAN			
PROJECT ENG: BCD		DRAWN BY: JRM	
DATE: JUNE, 2024			
SCALE: 1" = 20'		JOB NUMBER: DE23-58	
A-2			

Z:\23-00\23-58 - Industrial Site PER - SREDC\Design Drawings\23-58 DESIGN.dwg 6/11/24 at 7:09am

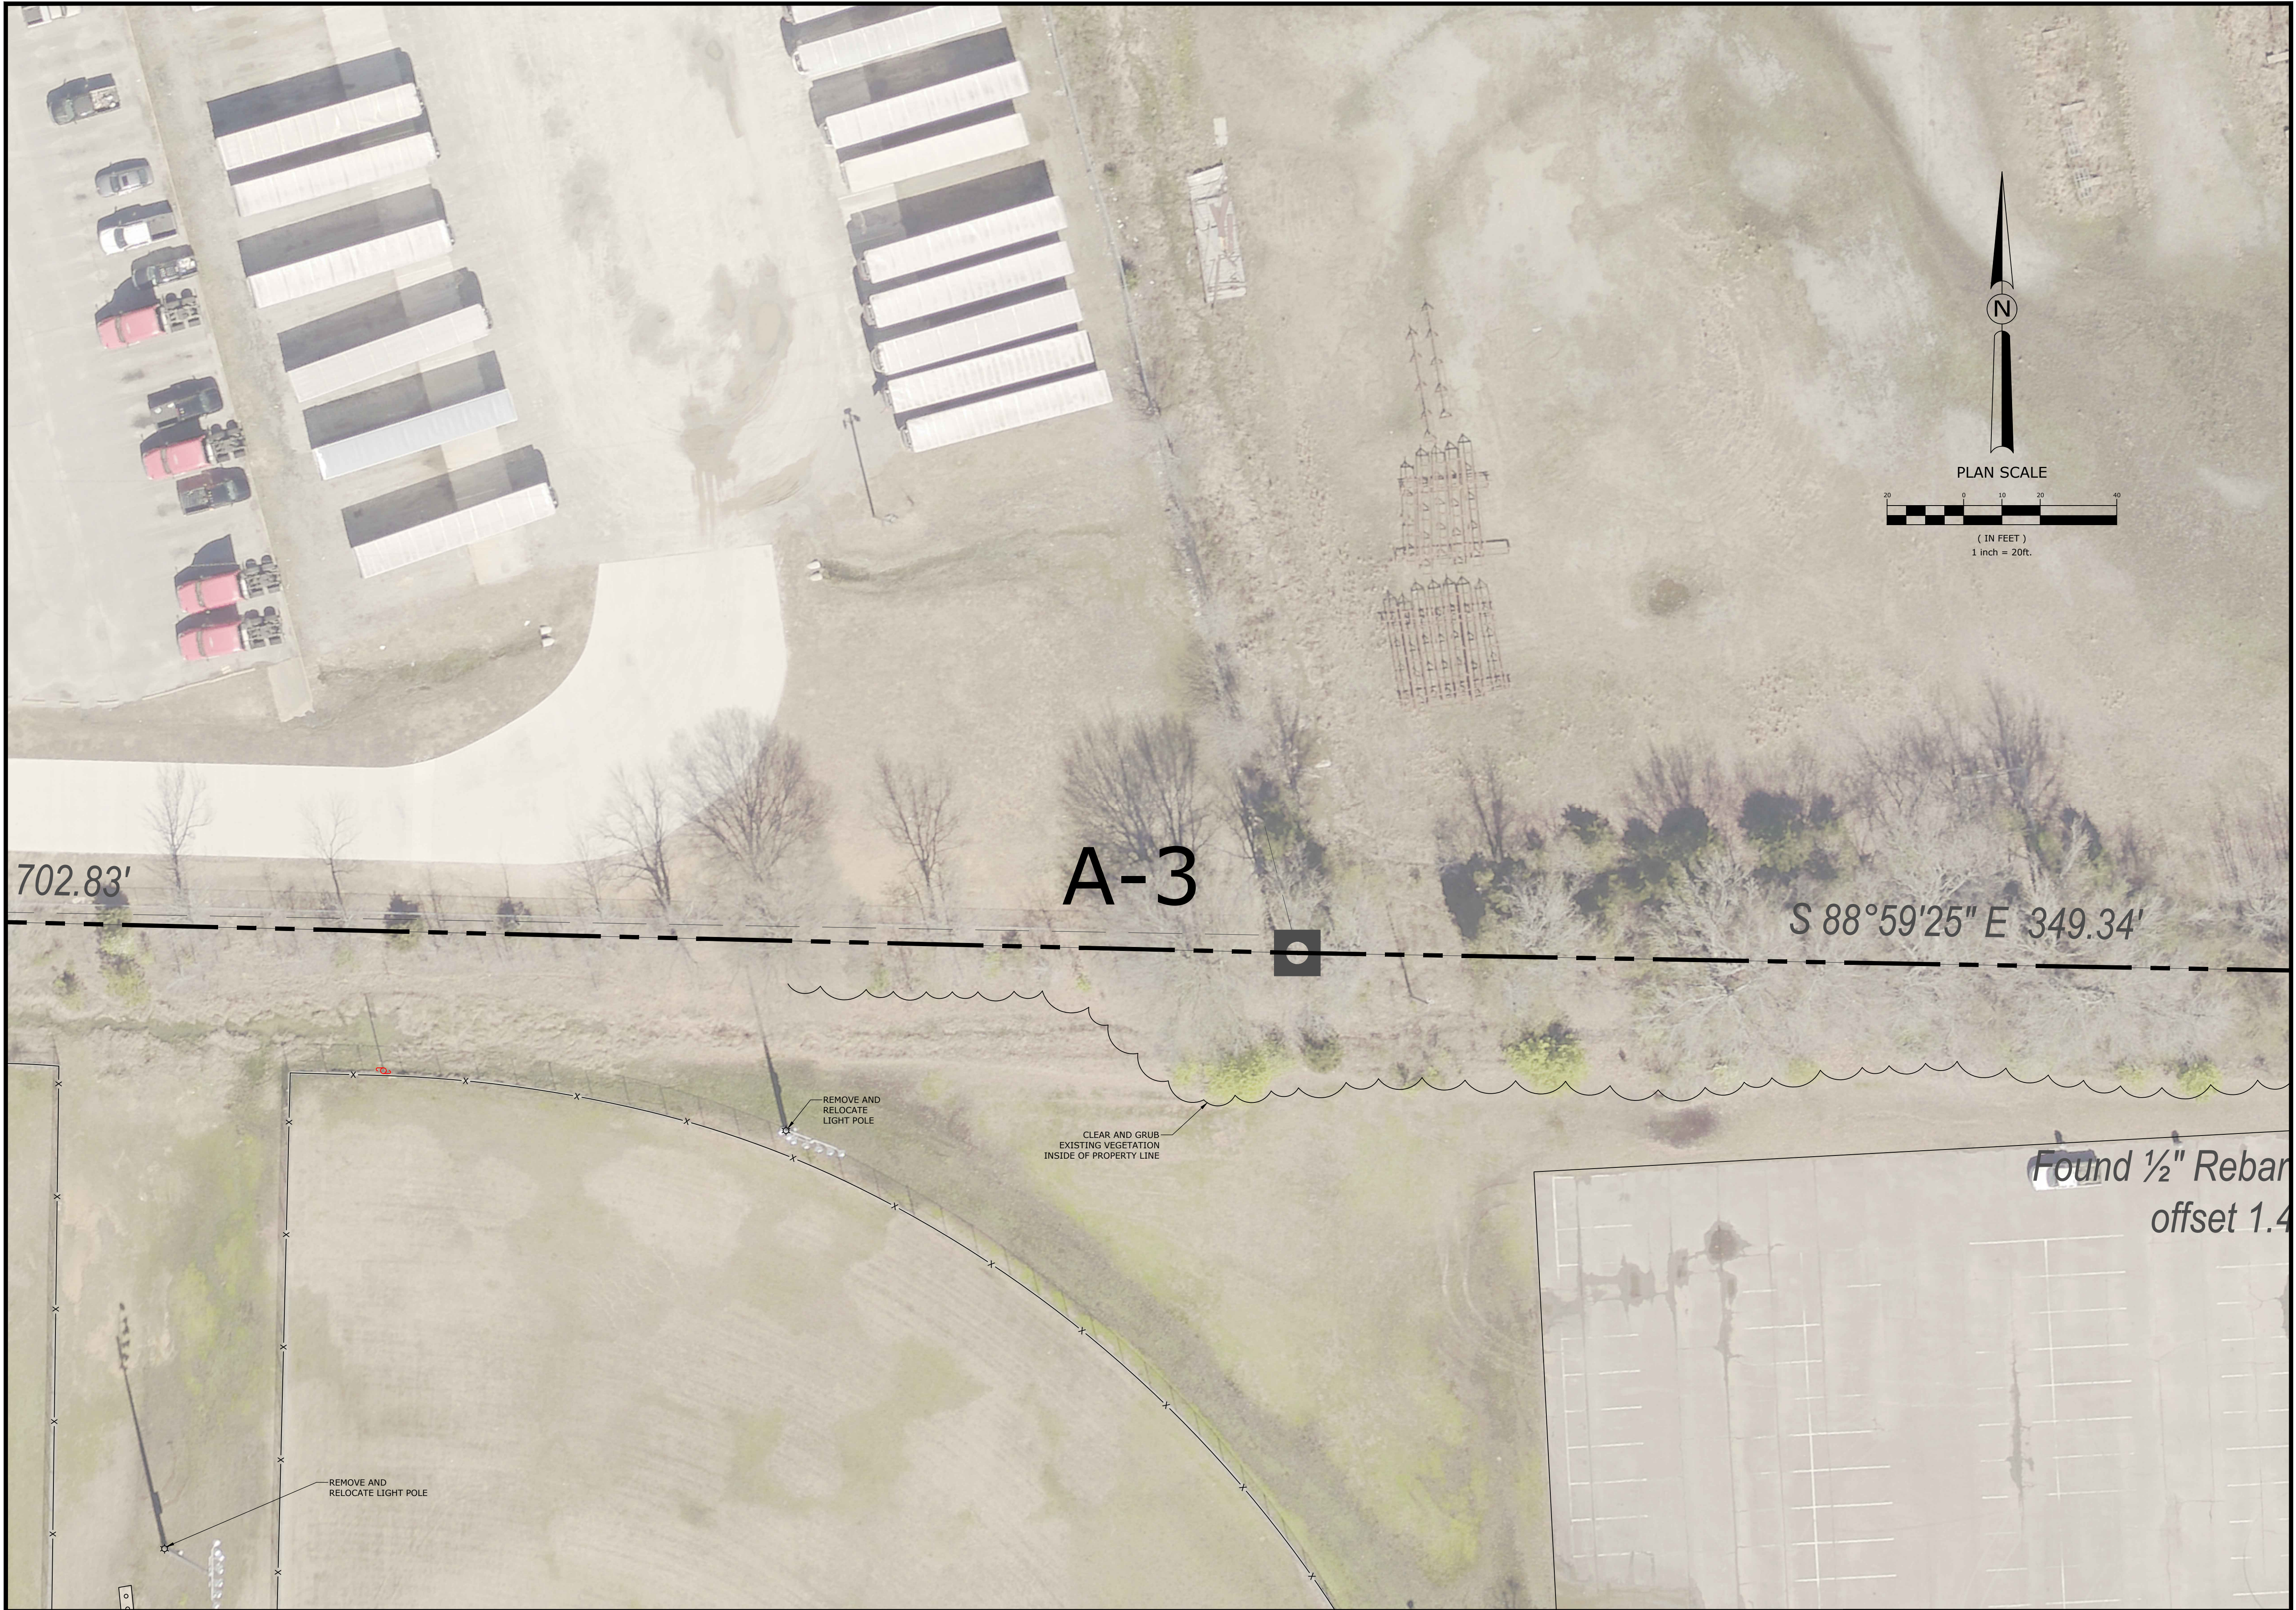

DAVIDSON
ENGINEERING

210 W. ARCH AVE., STE. D
SEARCY, AR 72143
TEL 501.388.2178

INDUSTRIAL SITE PER
SREDC
SEARCY, ARKANSAS

NO.	DATE	REVISIONS DESCRIPTION


ORIGINAL SIGNATURE ON FILE

DEMOLITION
PLAN

PROJECT ENG: BCD	DRAWN BY: JRM
DATE: JUNE, 2024	
SCALE: 1" = 20'	JOB NUMBER: DE23-58


A-3

Z:\23-00\23-58 Industrial Site PER - SREDC\Design Drawings\23-58 DESIGN.dwg 6/11/24 at 7:19am

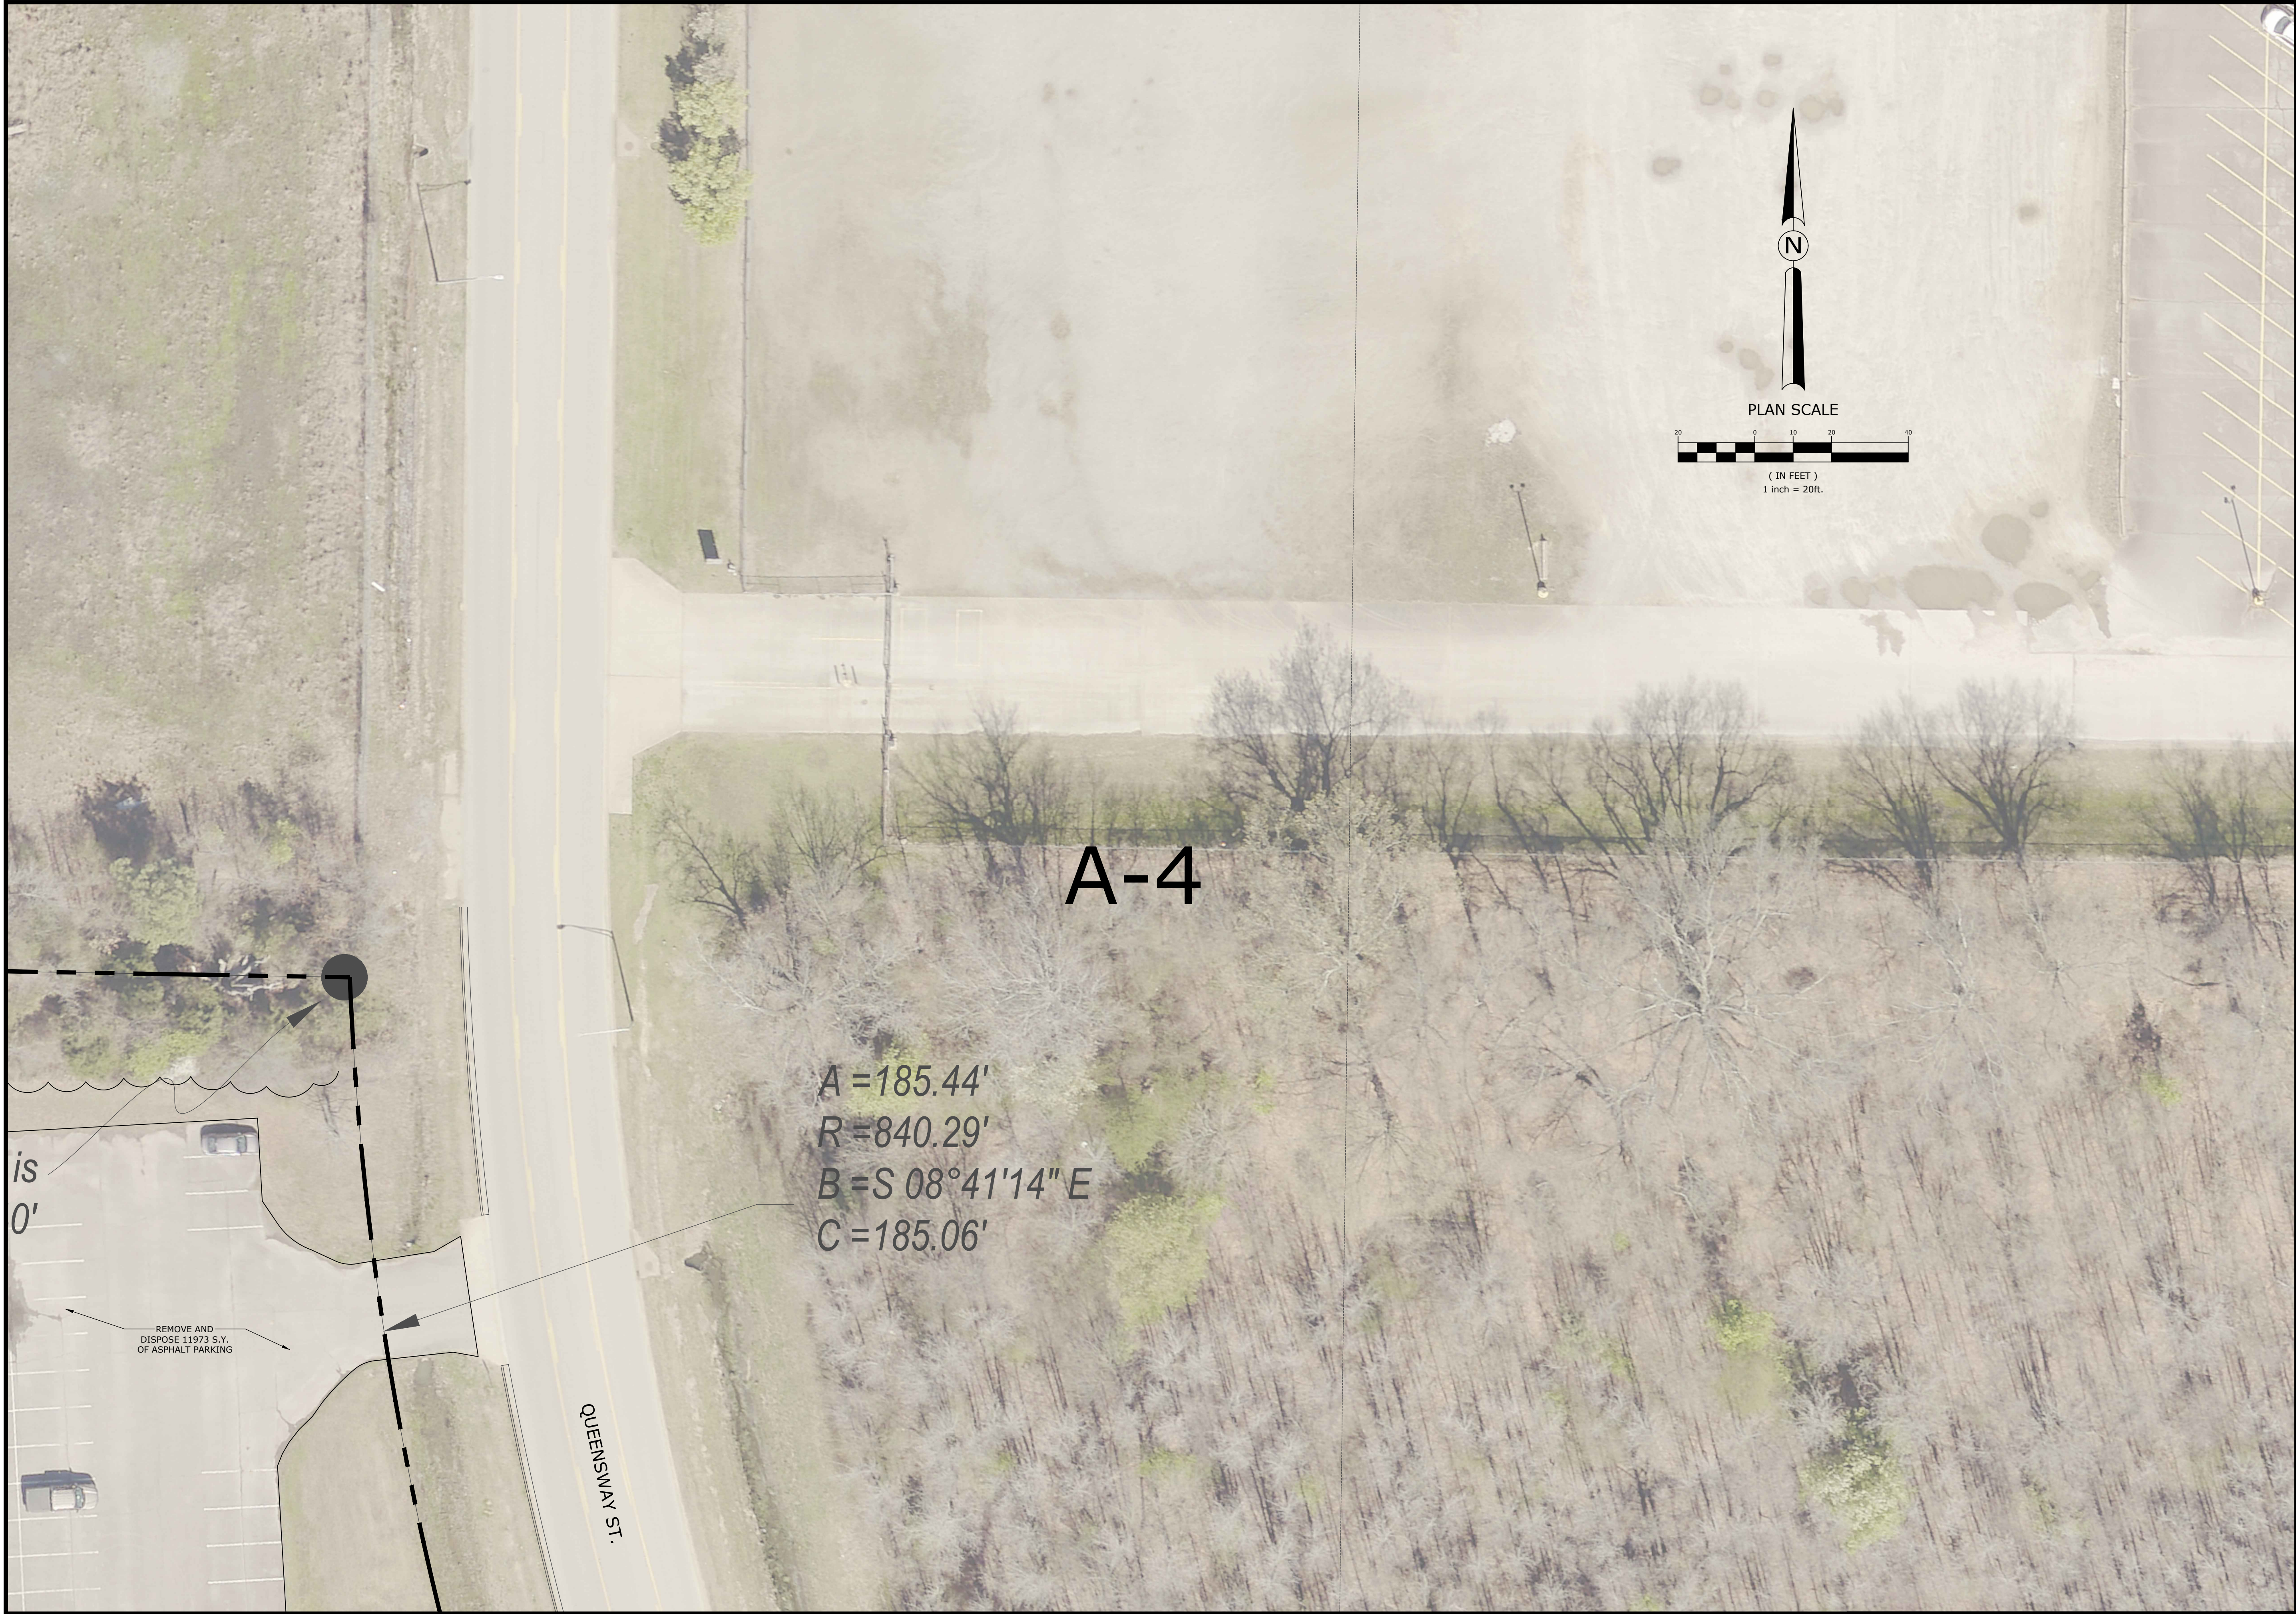

DAVIDSON ENGINEERING DE		210 W. ARCH AVE., STE. D SEARCY, AR 72143 TEL 501.388.2178							
INDUSTRIAL SITE PER SREDC SEARCY, ARKANSAS									
NO.	DATE	REVISIONS							
		DESCRIPTION							
ORIGINAL SIGNATURE ON FILE DEMOLITION PLAN <table><tr><td>PROJECT ENG: BCD</td><td>DRAWN BY : JRM</td></tr><tr><td colspan="2">DATE: JUNE, 2024</td></tr><tr><td>SCALE: 1" = 20'</td><td>JOB NUMBER: DE23-58</td></tr></table> A-4				PROJECT ENG: BCD	DRAWN BY : JRM	DATE: JUNE, 2024		SCALE: 1" = 20'	JOB NUMBER: DE23-58
				PROJECT ENG: BCD	DRAWN BY : JRM				
				DATE: JUNE, 2024					
				SCALE: 1" = 20'	JOB NUMBER: DE23-58				

Z:\23-00\23-58 - Industrial Site PER - SREDC\Design Drawings\23-58 DESIGN.dwg 6/11/24 at 7:22am

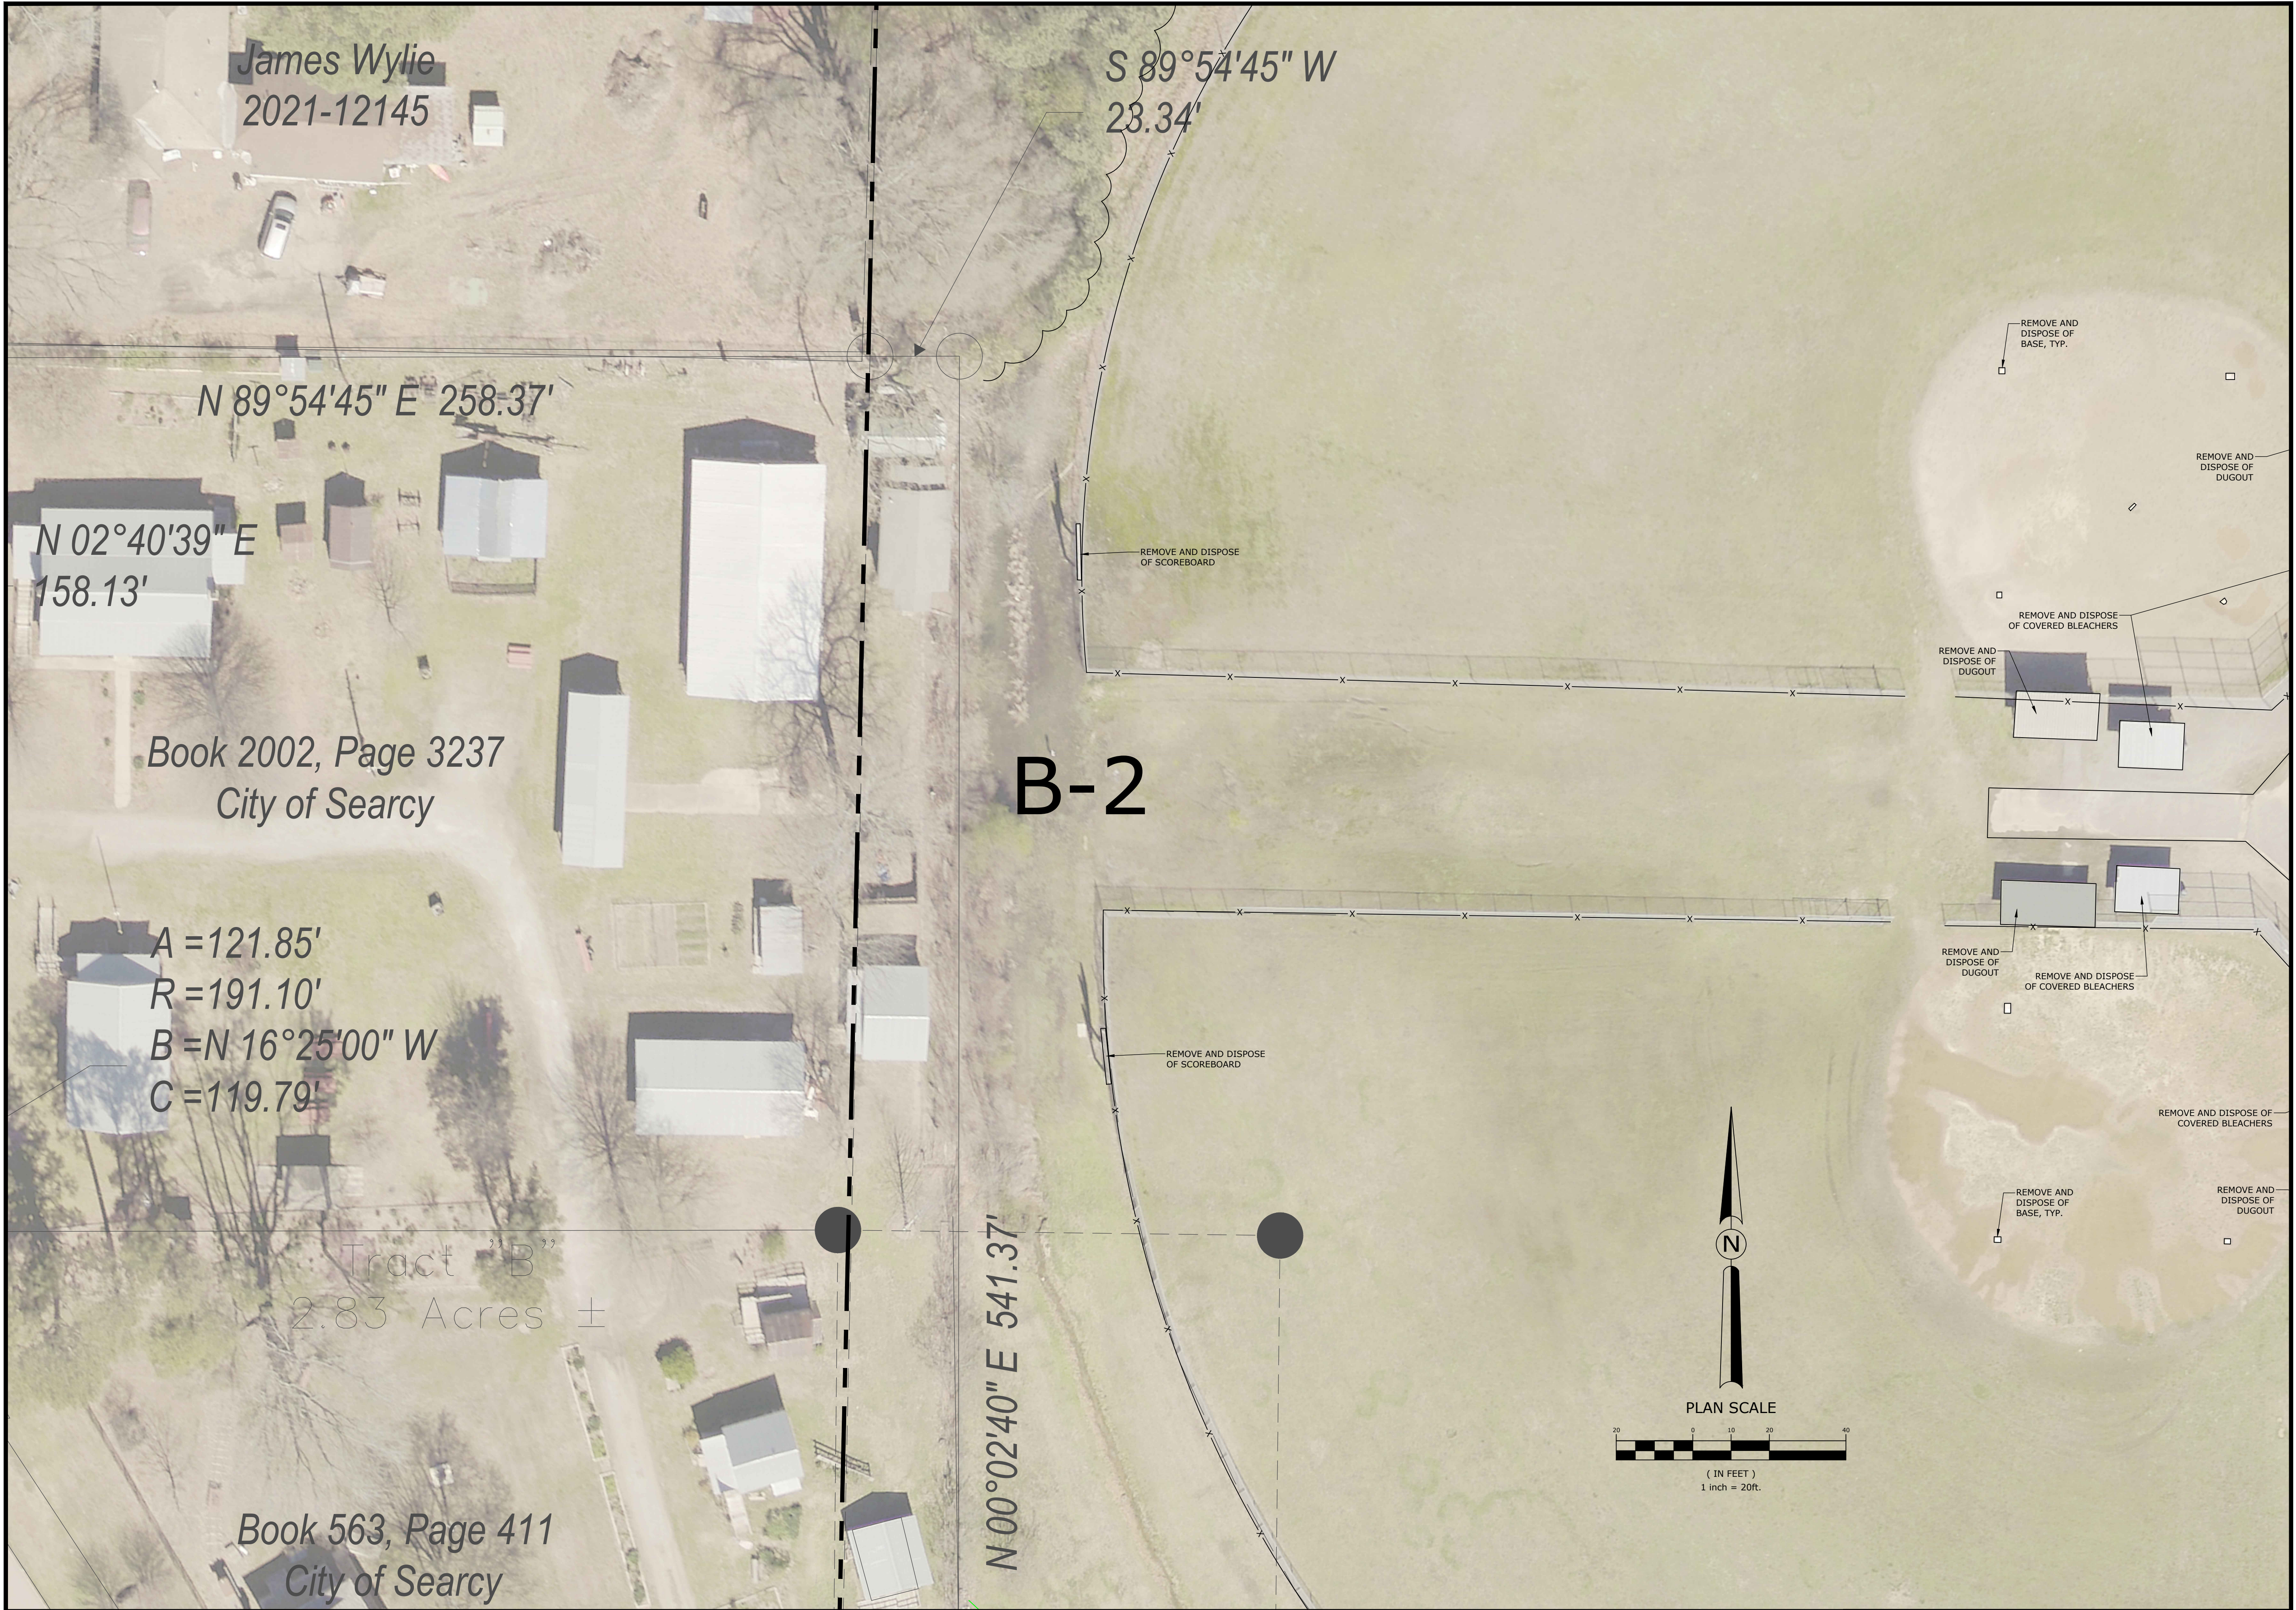

DAVIDSON
ENGINEERING

210 W. ARCH AVE., STE. D
SEARCY, AR 72143
TEL 501.388.2178

INDUSTRIAL SITE PER
SREDC
SEARCY, ARKANSAS

NO.	DATE	REVISIONS DESCRIPTION

ORIGINAL SIGNATURE ON FILE

DEMOLITION
PLAN

PROJECT ENG: BCD	DRAWN BY: JRM
DATE: JUNE, 2024	
SCALE: 1" = 20'	JOB NUMBER: DE23-58

B-2

SE 1/4, NW 1/4
34.90 Acres ±

Z:\23-00\23-58 - Industrial Site PER - SREDC\Design Drawings\23-58 DESIGN.dwg 6/11/24 at 7:25am



DAVIDSON
ENGINEERING

210 W. ARCH AVE., STE. D
SEARCY, AR 72143
TEL 501.388.2178

INDUSTRIAL SITE PER
SREDC
SEARCY, ARKANSAS

NO.	DATE	REVISIONS DESCRIPTION


ORIGINAL SIGNATURE ON FILE

DEMOLITION
PLAN

PROJECT ENG: BCD	DRAWN BY: JRM
DATE: JUNE, 2024	
SCALE: 1" = 20'	JOB NUMBER: DE23-58

B-4

Z:\23-00\23-58 - Industrial Site PER - SREDC\Design Drawings\23-58 DESIGN.dwg 6/11/24 at 7:26am

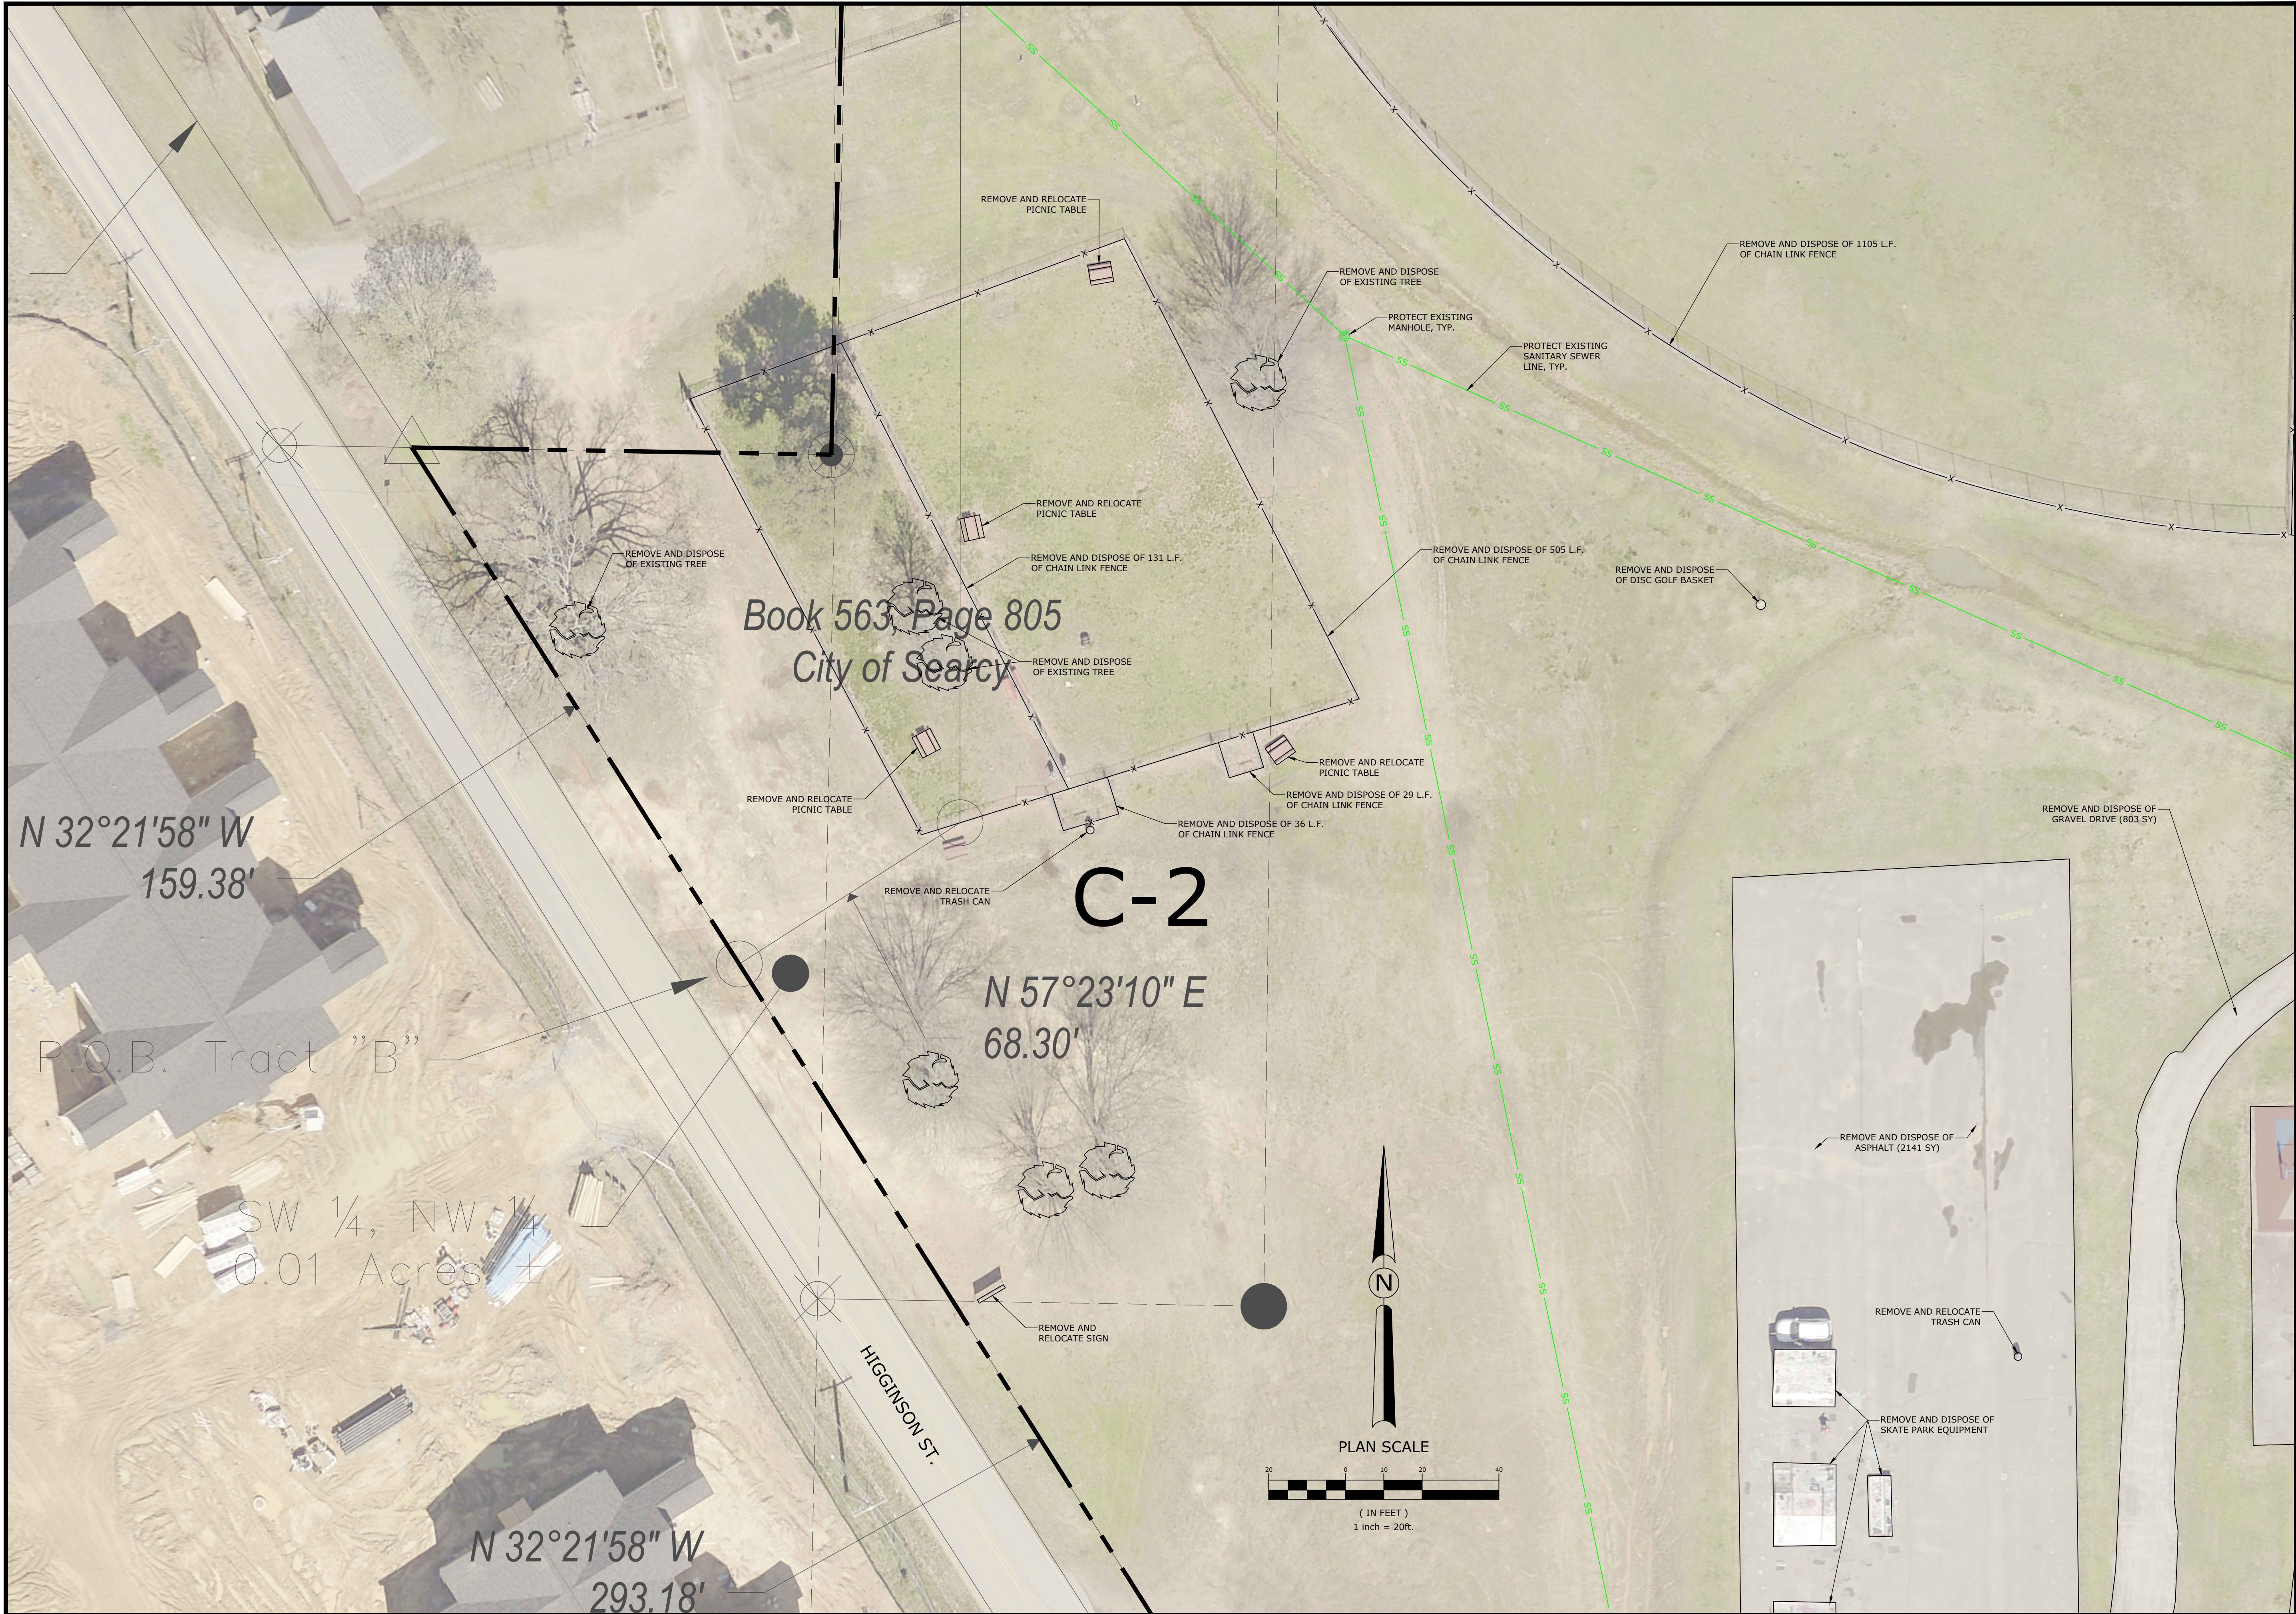

DAVIDSON
ENGINEERING

210 W. ARCH AVE., STE. D
SEARCY, AR 72143
TEL 501.388.2178

INDUSTRIAL SITE PER
SREDC
SEARCY, ARKANSAS

NO.	DATE	REVISIONS DESCRIPTION

ORIGINAL SIGNATURE ON FILE

DEMOLITION
PLAN

PROJECT ENG:
BCD

DRAWN BY:
JRM

DATE:
JUNE, 2024

SCALE:
1" = 20'

JOB NUMBER:
DE23-58

C-2

Z:\23-00\23-58 - Industrial Site PER - SREDC\Design Drawings\23-58 DESIGN.dwg 6/11/24 at 7:27am



DAVIDSON
ENGINEERING

210 W. ARCH AVE., STE. D
SEARCY, AR 72143
TEL 501.388.2178

INDUSTRIAL SITE PER
SREDC
SEARCY, ARKANSAS

NO.	DATE	REVISIONS DESCRIPTION

ORIGINAL SIGNATURE ON FILE

DEMOLITION
PLAN

PROJECT ENG: BCD	DRAWN BY: JRM
DATE: JUNE, 2024	
SCALE: 1" = 20'	JOB NUMBER: DE23-58

C-3